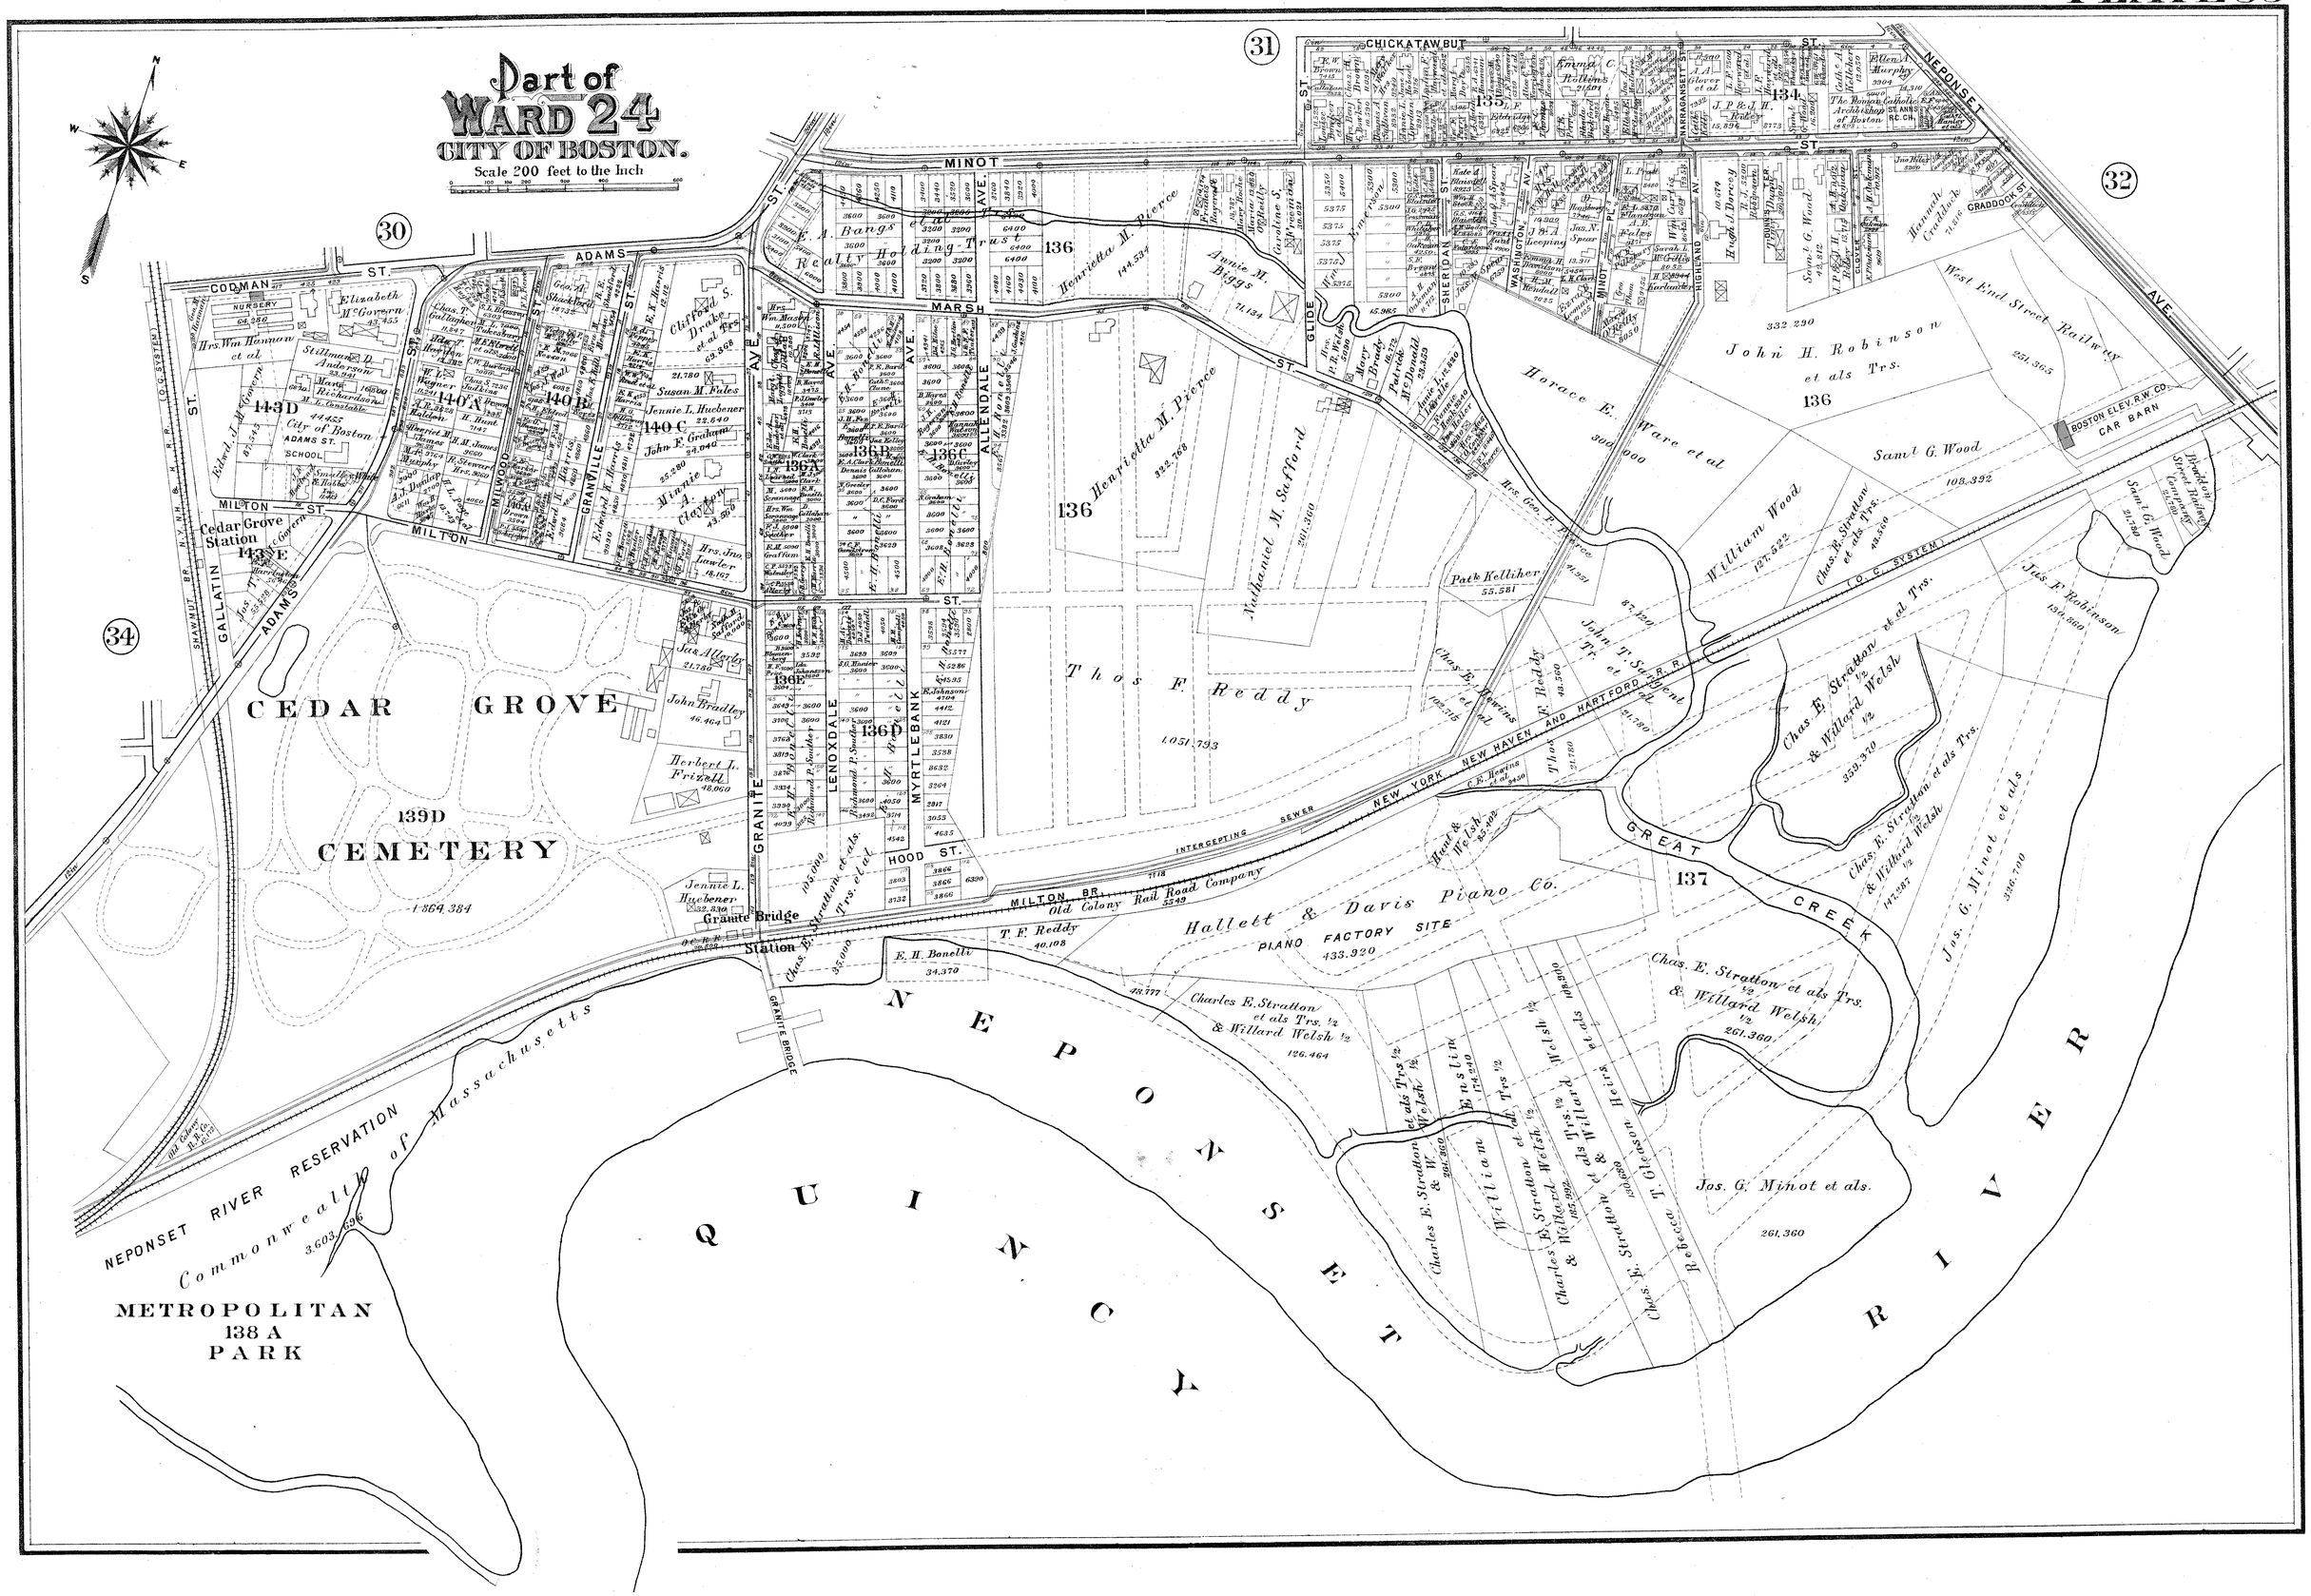
Part of
WARD 24
CITY OF BOSTON.
Scale 200 feet to the Inch
CEDAR GROVE
CEMETERY
139D
Cedar Grove Station
143D
143E
140A
140B
140C
136
136A
136B
136C
136D
136E
137
134
135
Thos F. Reddy
1,051,793
Hallett & Davis Piano Co.
PIANO FACTORY SITE
433,920
Old Colony Rail Road Company
Granite Bridge Station
Granite Bridge
Jennie L. Huebener
Herbert L. Frizell
John Bradley
Susan M. Fales
Jennie L. Huebener
Henrietta M. Pierce
Annie M. Biggs
Nathaniel M. Safford
Horace E. Ware et al
John H. Robinson et als Trs.
Samt G. Wood
William Wood
Chas. E. Stratton et al Trs.
Chas. E. Stratton et als Trs. & Willard Welsh
Jos. G. Minot et als.
Charles E. Stratton et als Trs. & Willard Welsh
Charles E. Stratton et als Trs. & Willard Welsh
Rebecca T. Gleason Heirs
Jos. G. Minot et als.
Jas. F. Robinson
Samt G. Wood
Hannah Cradlock
West End Street Railway
BOSTON ELEV. R.W. CO. CAR BARN
NEPONSET RIVER RESERVATION
Commonwealth of Massachusetts
3,603,696
METROPOLITAN
138 A
PARK
NEPONSET
QUINCY
RIVER
GREAT CREEK
NEW YORK NEW HAVEN AND HARTFORD R.R.
MILTON BR.
INTERCEPTING SEWER
MINOT
MARSH
ADAMS
CODMAN
MILTON
GALLATIN
GRANITE
LENOXDALE
MYRTLEBANK
HOOD ST.
ALLENDALE
GLIDE
SHERIDAN
WASHINGTON
HIGHLAND
NARRAGANSETT
CHICKATAWBUT
NEPONSET
CRADDOCK ST.
GRANITE BRIDGE
SHAWMUT BR. N.Y.N.H. & H.R.R.
O.C. SYSTEM
Old Colony R.R.Co.