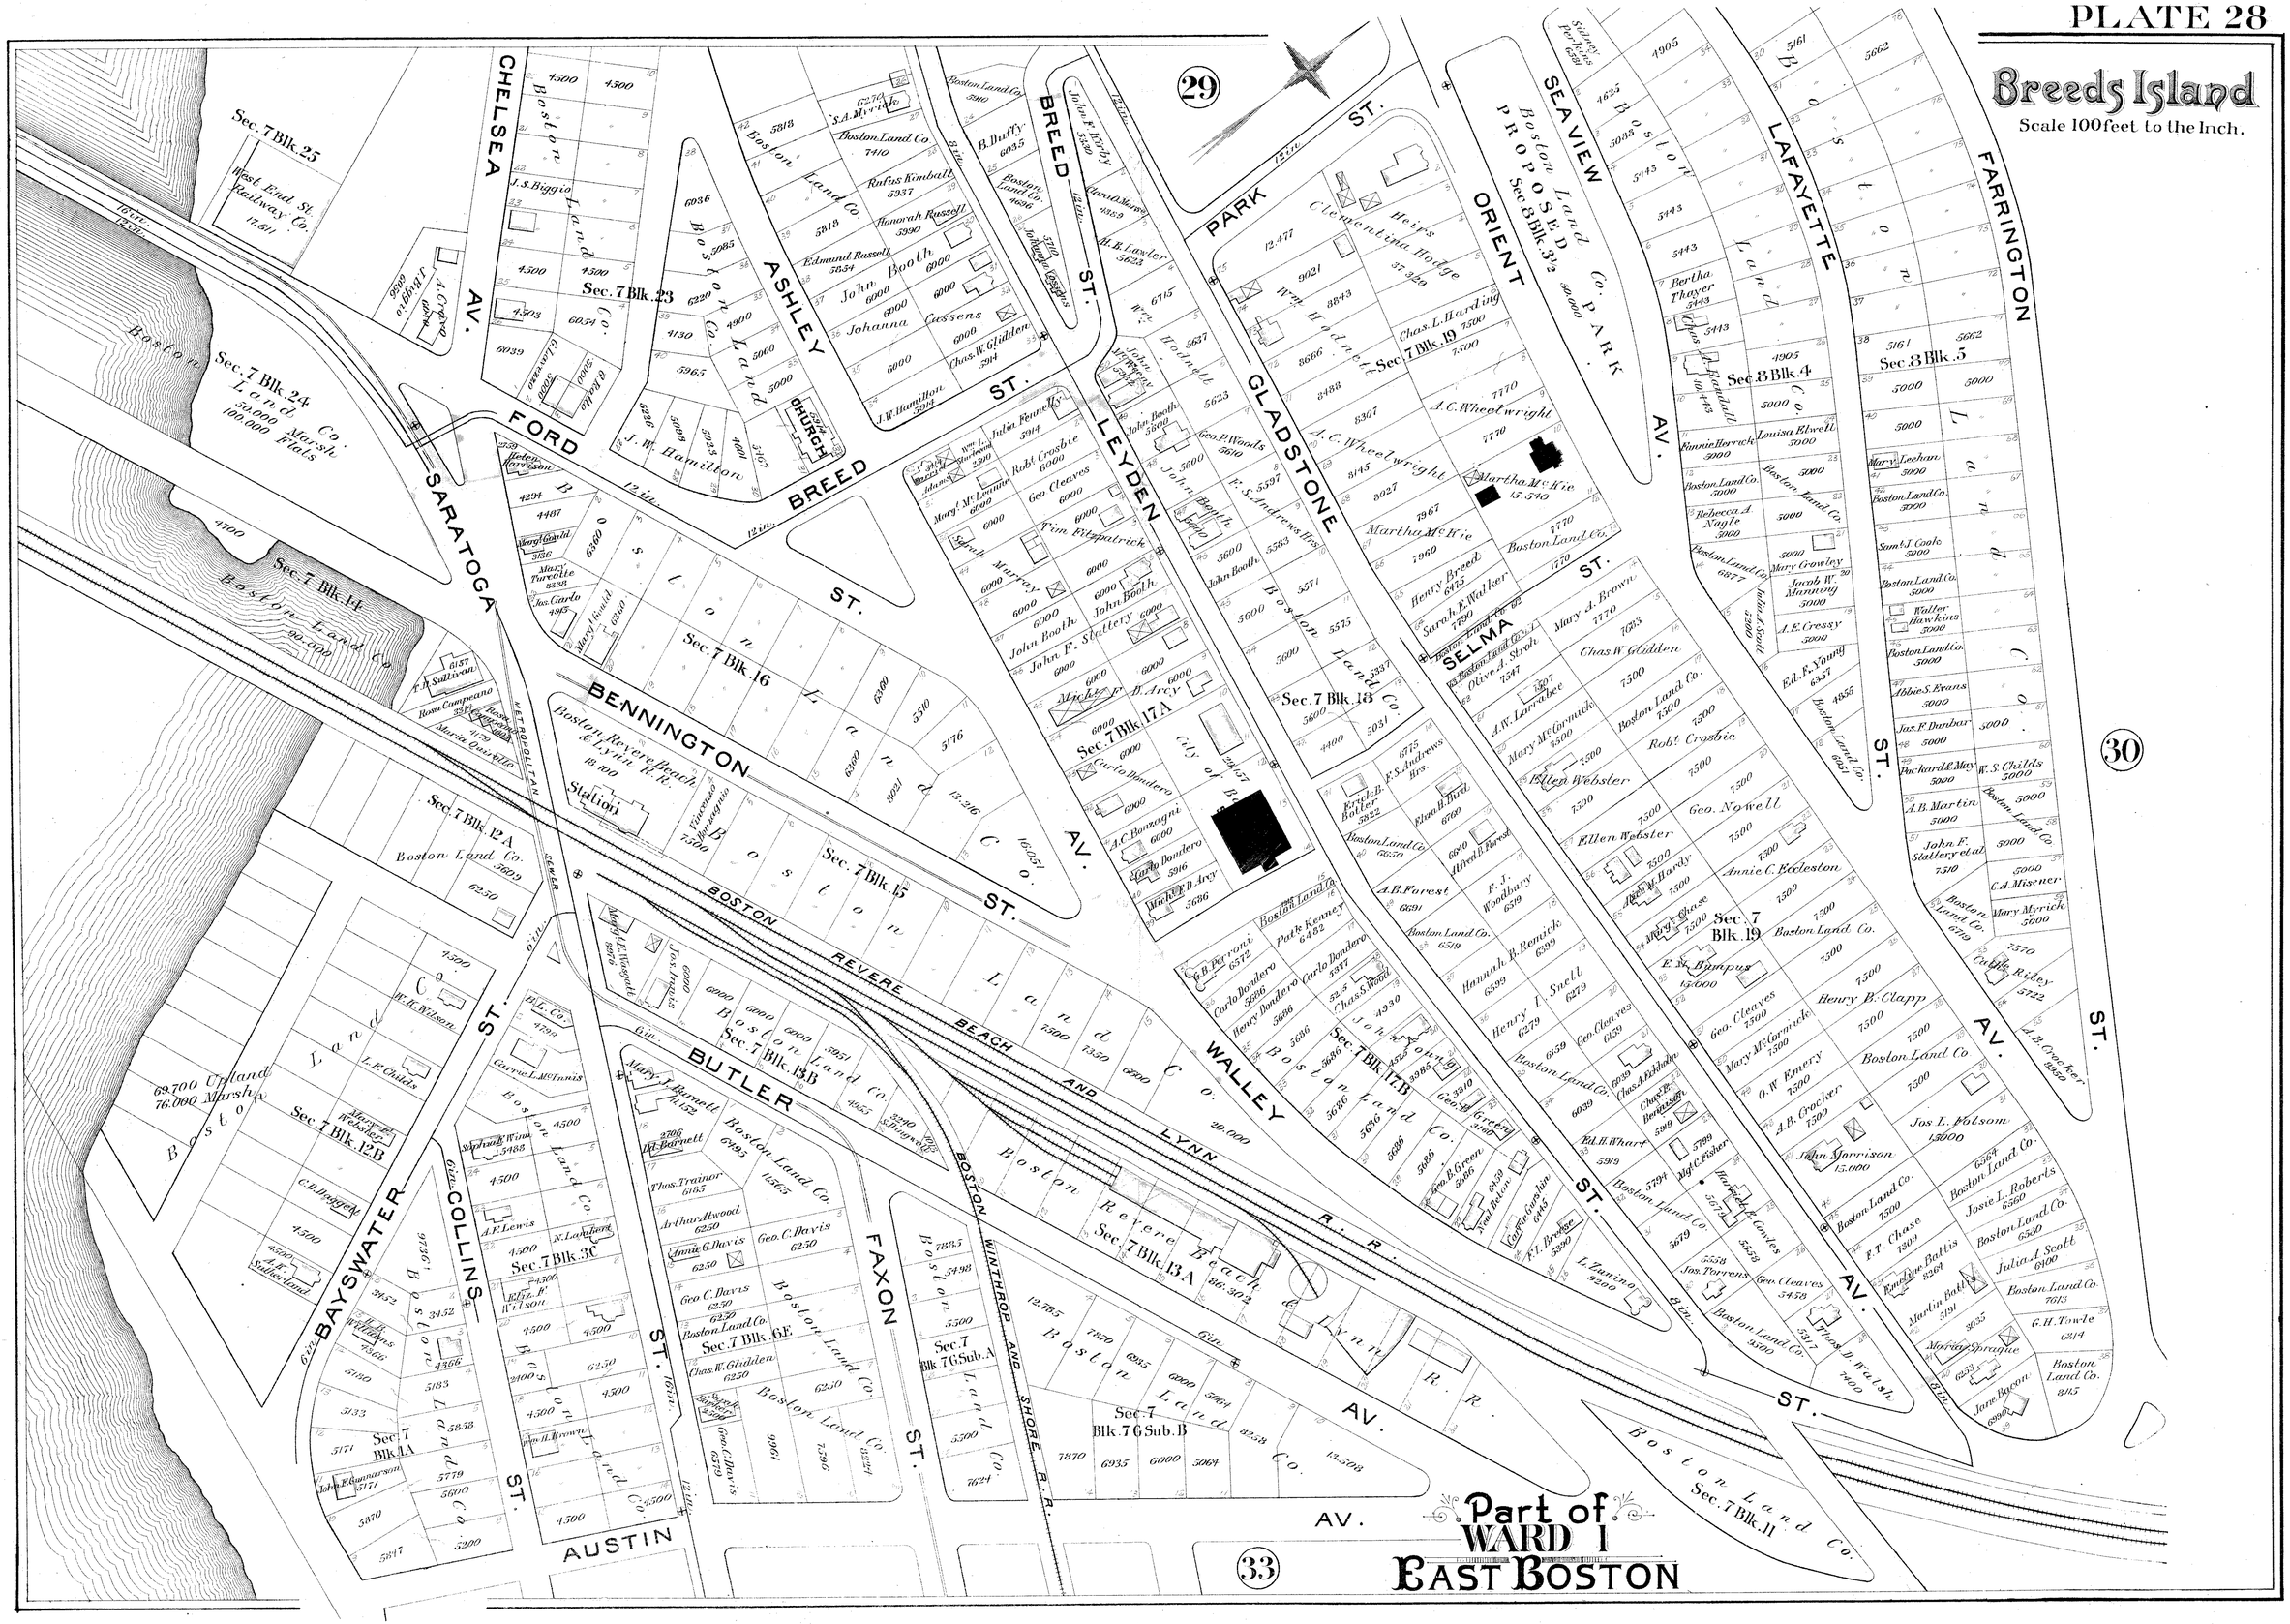
Breeds Island
Scale 100 feet to the Inch.
Part of
WARD 1
EAST BOSTON
29
30
33
CHELSEA AV.
FORD ST.
SARATOGA ST.
BENNINGTON ST.
BREED ST.
ASHLEY ST.
LEYDEN ST.
PARK ST.
GLADSTONE ST.
ORIENT AV.
SEA VIEW AV.
LAFAYETTE ST.
FARRINGTON AV.
SELMA ST.
WALLEY ST.
BUTLER ST.
FAXON ST.
COLLINS ST.
BAYSWATER ST.
AUSTIN ST.
BOSTON REVERE BEACH AND LYNN R.R.
BOSTON WINTHROP AND SHORE R.R.
Boston Land Co.
Boston Revere Beach & Lynn R.R.
Boston Land Co. PROPOSED PARK
Sec. 7 Blk. 25
Sec. 7 Blk. 23
Sec. 7 Blk. 24
Sec. 7 Blk. 14
Sec. 7 Blk. 16
Sec. 7 Blk. 17A
Sec. 7 Blk. 18
Sec. 7 Blk. 19
Sec. 7 Blk. 15
Sec. 7 Blk. 12A
Sec. 7 Blk. 12B
Sec. 7 Blk. 13B
Sec. 7 Blk. 17B
Sec. 7 Blk. 13A
Sec. 7 Blk. 3C
Sec. 7 Blk. 6E
Sec. 7 Blk. 1A
Sec. 7 Blk. 11
Sec. 8 Blk. 4
Sec. 8 Blk. 5
Sec. 8 Blk. 3½
Sec. 7 Blk. 7 Sub. A
Sec. 7 Blk. 7 Sub. B
69,700 Upland
76,000 Marsh
Station